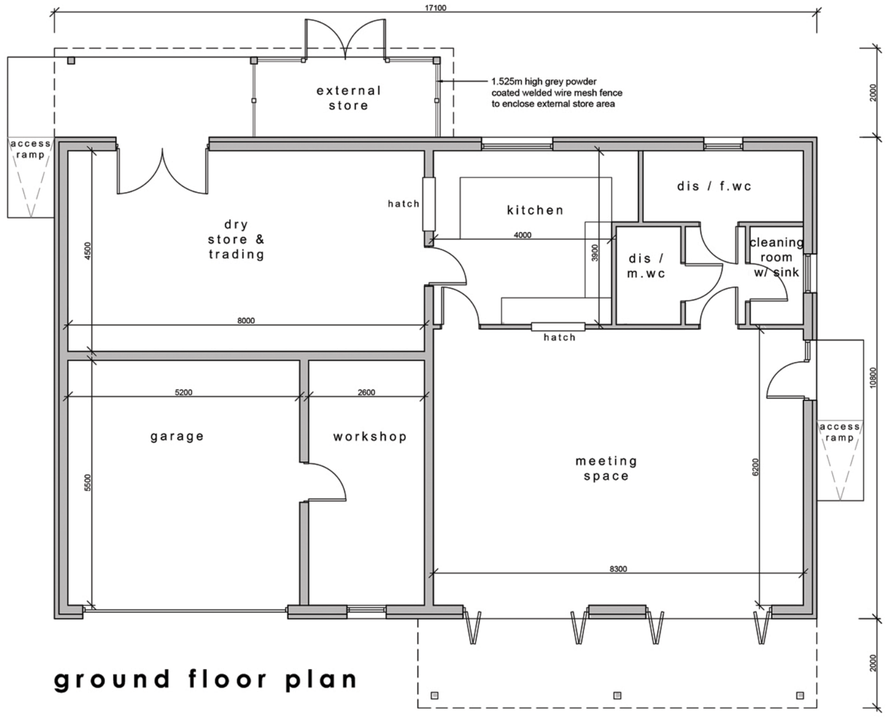

ground floor plan

Note : All external windows and doors to be fitted with security shutters

front elevation

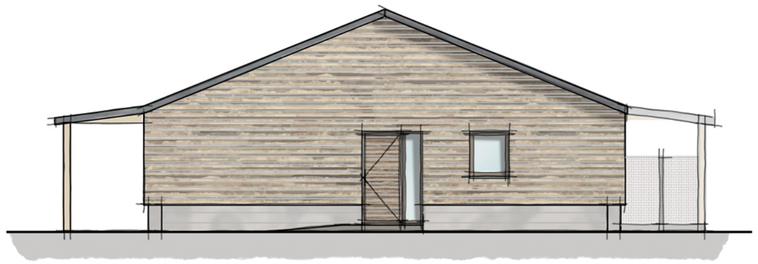

side elevation

rear elevation

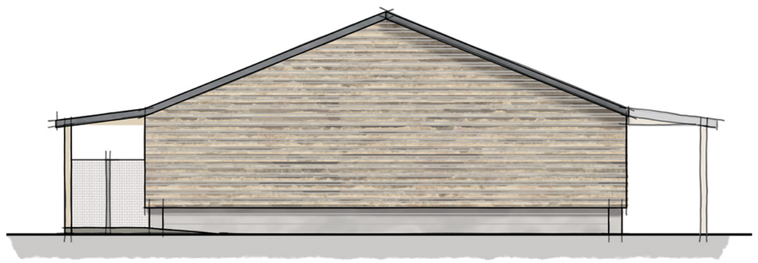

side elevation

FOR GUIDANCE ONLY

Safety Health and Environmental Information A2

The following risks are identified as unusual or unfamiliar to a competent contractor

CONSTRUCTION RISKS
There are no significant or unfamiliar risks

DEMOLITION RISKS (FUTURE)
There are no significant or unfamiliar risks

It is assumed that all work will be carried out by a competent contractor working, where appropriate, to an approved method statement

Notes:

REV	DETAILS	DATE	CHECKED

brownhill hayward brown
chartered architects

01543 254357 - mail@bhbarchitects.co.uk

Land off Stretton Road, Wolston

Proposed Management & Storage Bldg

Rosconn Strategic Land

DRAWING NO. 3380 - 42

REV B DATE Jan '20

PRELIMINARY

DRAWN RR CHECKED SCALE 1:100 @ A2

ISO 9001 REGISTERED FIRM ISO 14001 REGISTERED FIRM

The copyright of this drawing and design is vested in the Architect and must not be copied or reproduced without written consent. All dimensions given are to be verified on site by the responsible contractor. Do not scale dimensions from this drawing.

PART OF bhb architects